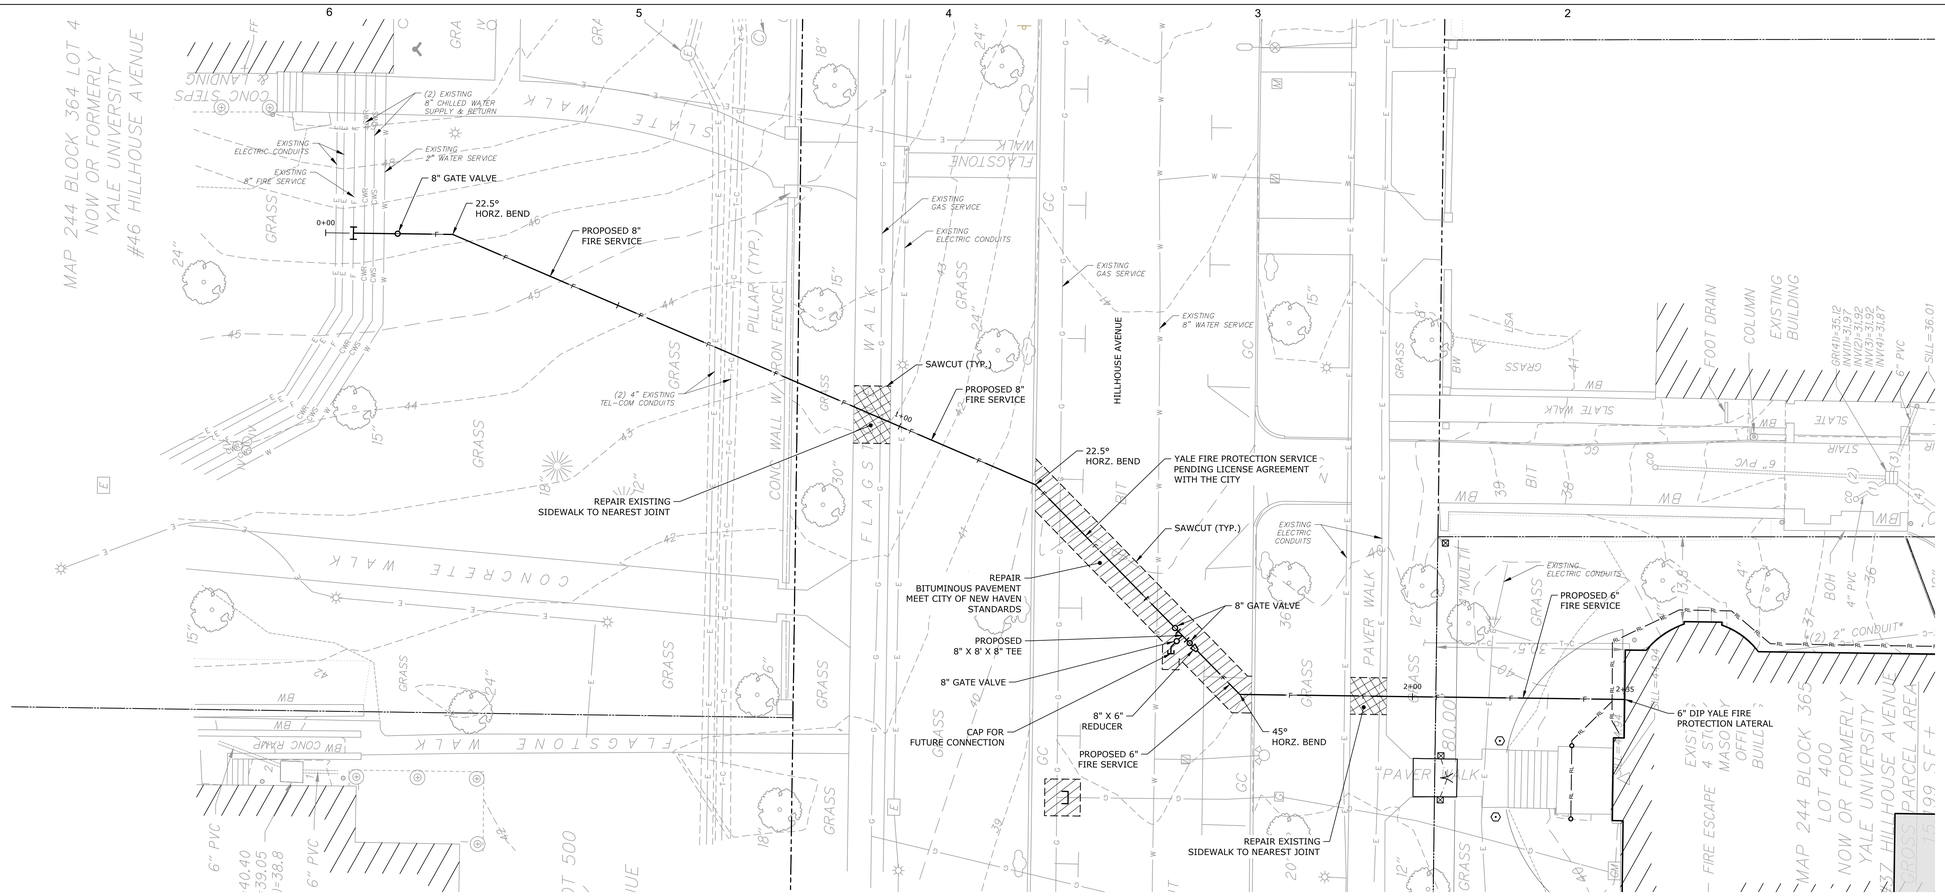

PLAN VIEW
SCALE: 1" = 10'

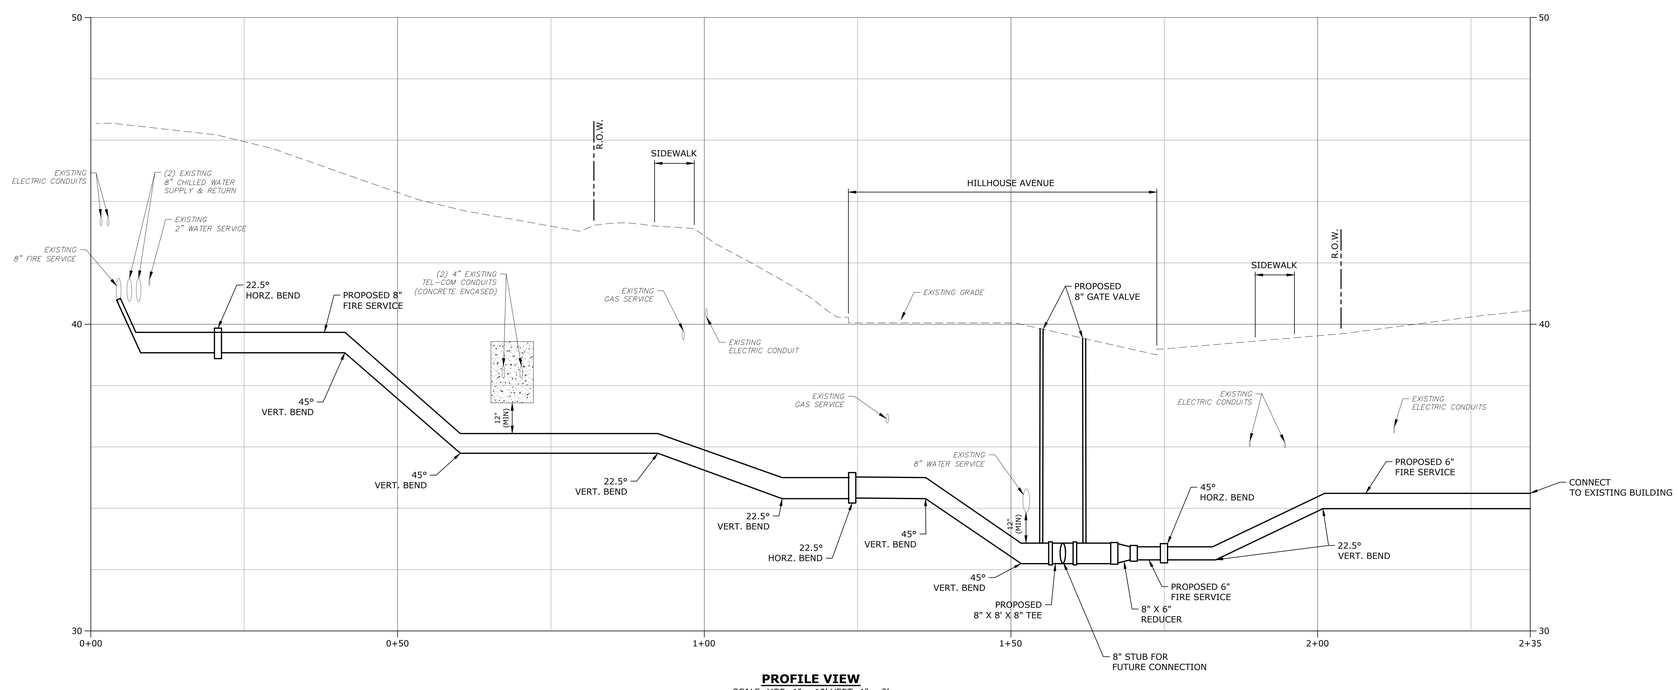

PROFILE VIEW
SCALE: HOR: 1" = 10' VERT: 1" = 2'

NOTE

1. REFERENCE IS MADE TO THE PLAN ENTITLED "BOUNDARY & TOPOGRAPHIC SURVEY" DATED JULY 26, 2022, REVISED FEBRUARY 1, 2023 AND FEBRUARY 13, 2023, AS PREPARED BY LANGAN CT, INC.
2. SUPPLEMENTAL SURVEY INFORMATION IS TAKEN FROM A SURVEY MAP PREPARED BY URS CORPORATION AES DATED FEBRUARY 2007, REVISED 08-31-07.

HORIZONTAL SCALE 1" = 10'
VERTICAL SCALE 1" = 2'

Yale University

Prepared for
Yale University
Office of Facilities
P.O. Box 208297
New Haven, CT 06520

CWA
CHRISTOPHER WILLIAMS ARCHITECTS
85 Willow Street New Haven, CT 06511
203 776 0184 cwarchitectsllc.com

CIVIL ENGINEER
TIGHE AND BOND, INC
213 Court Street, Suite 1100
Middletown, CT 06511

STRUCTUAL ENGINEER
GNCB, P.C.
1358 Boston Post Road
Old Saybrook, CT 06475

M/E/P/FP ENGINEER
ALTIERI SEBOR WIEBER, LLC
31 Knight Street
Norwalk, CT 06851

SUSTAINABILITY CONSULTANT
EVOLVE, LLC
6020 Broad Street
Pittsburgh, PA 15206

LIGHTING CONSULTANT
WEST WOODS DESIGN, LLC
30 Morey Road
Sharon, CT 06069

FFE CONSULTANT
CAMA, INC.
31 Audubon Street
New Haven, CT 06511

VERTICAL TRANSPORTATION
STERLING ELEVATOR CONSULTANTS, LLC
195 West Main Street, Suite 1
Avon, CT 06001

LANDSCAPE ARCHITECT
ELMORE DESIGN COLLABORATIVE, LLC
615 Mather Street
Suffield, CT 06078

ENVELOPE CONSULTANT
LEAVITT ASSOCIATES, INC.
1514 Beacon Street
Brookline, MA 02446

CODE CONSULTANT
AR CONSULTING, LLC
38 Manor Drive
North Haven, CT 06473

BULLETIN 4
APRIL 8, 2024

NO.	DATE	ISSUE/REVISION
1	04/08/2024	BULLETIN 4 ADDED SHEET

PROJECT NAME
37 HILLHOUSE RENOVATIONS & ADDITIONS

BUILDING NAME & ADDRESS
37 HILLHOUSE AVENUE

YALE FACILITY ID
1225

YALE PROJECT NUMBER
020719-01

CWA PROJECT NUMBER
2205

DRAWING TITLE
FIRE MAIN EXTENSION PLAN AND PROFILE

SCALE: AS SHOWN
DRAWN BY: MDS
DATE: JULY 27, 2023

DRAWING NUMBER
C102

Last Saved: 4/16/2024
Plotted On:Apr 16, 2024-3:34pm By: Samsonsa9
Tight A 36x48:11X17(ANSI B) Yale University\020-37 Hillhouse\Drawings\AutoCAD\Sheet\YS000-100-C-101-UTIL.DWG