Extension of Project 0092-0681 Intersection Improvements to Project 0156-0184 Bridge Rehabilitation

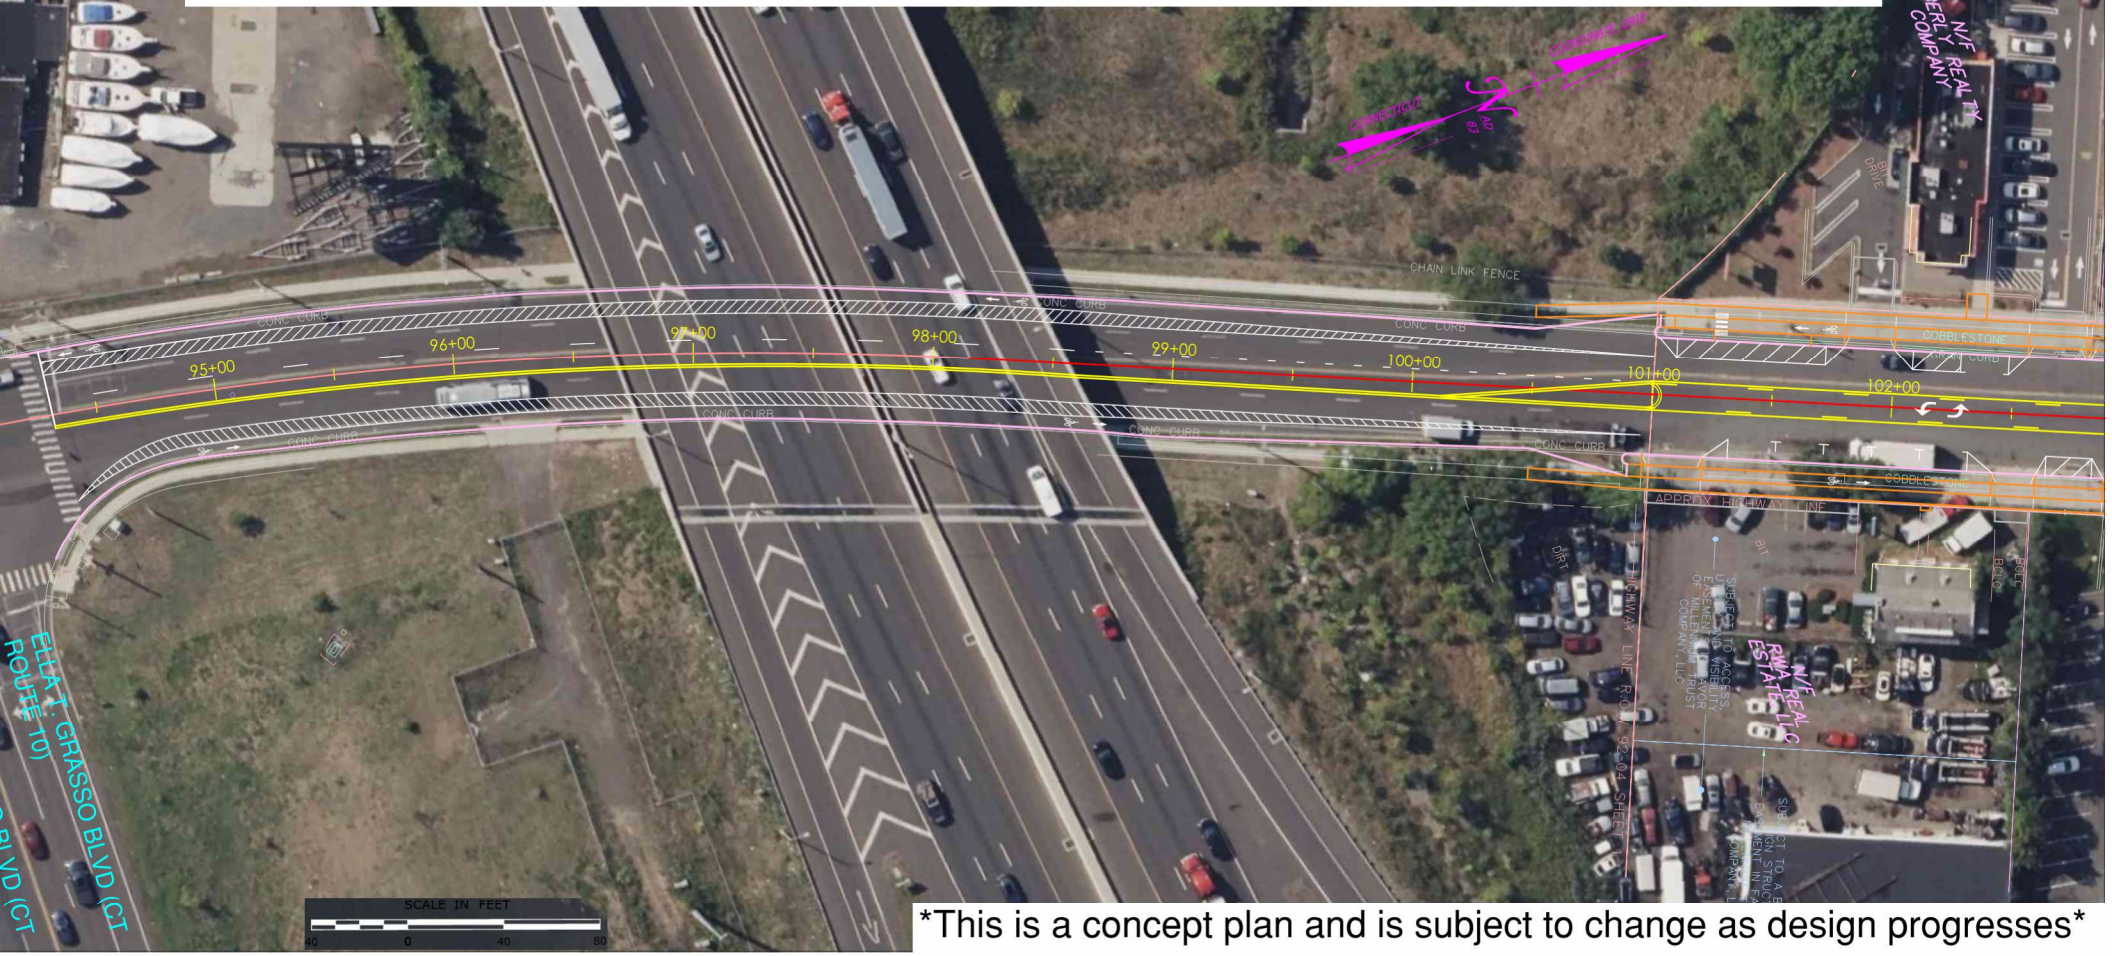

This is a concept plan and is subject to change as design progresses